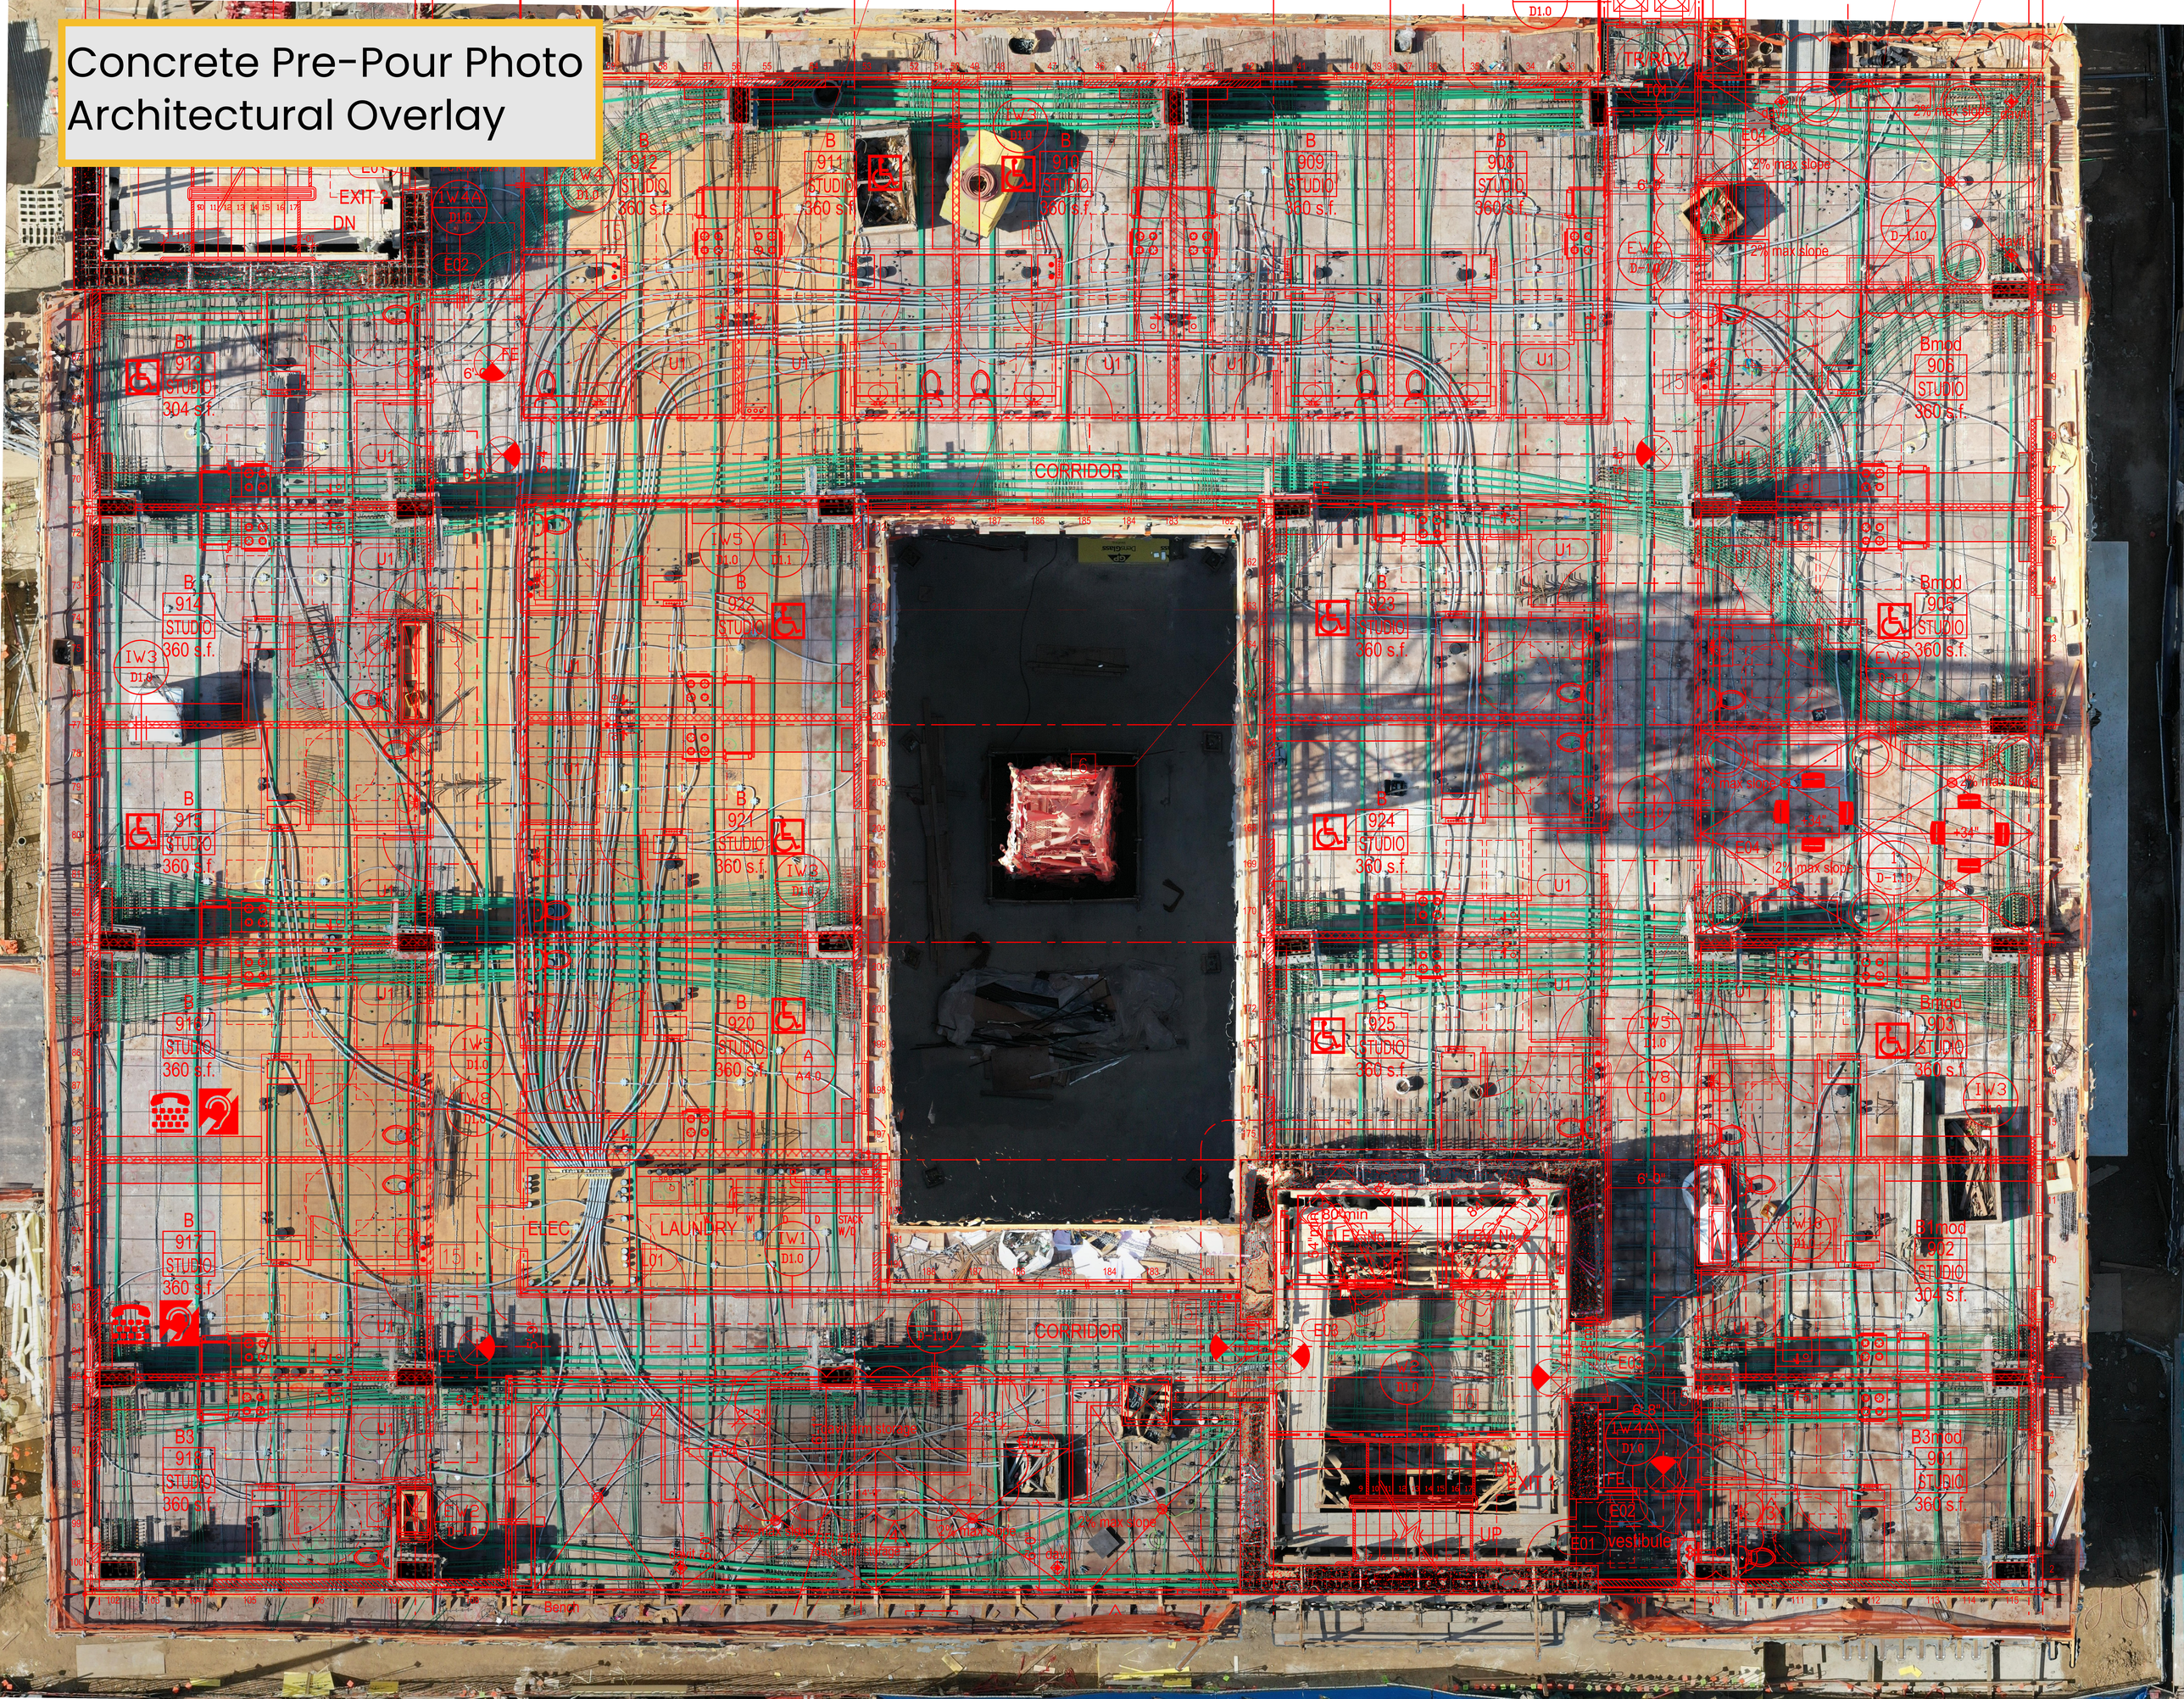# Concrete Pre-Pour Photo
# Architectural Overlay